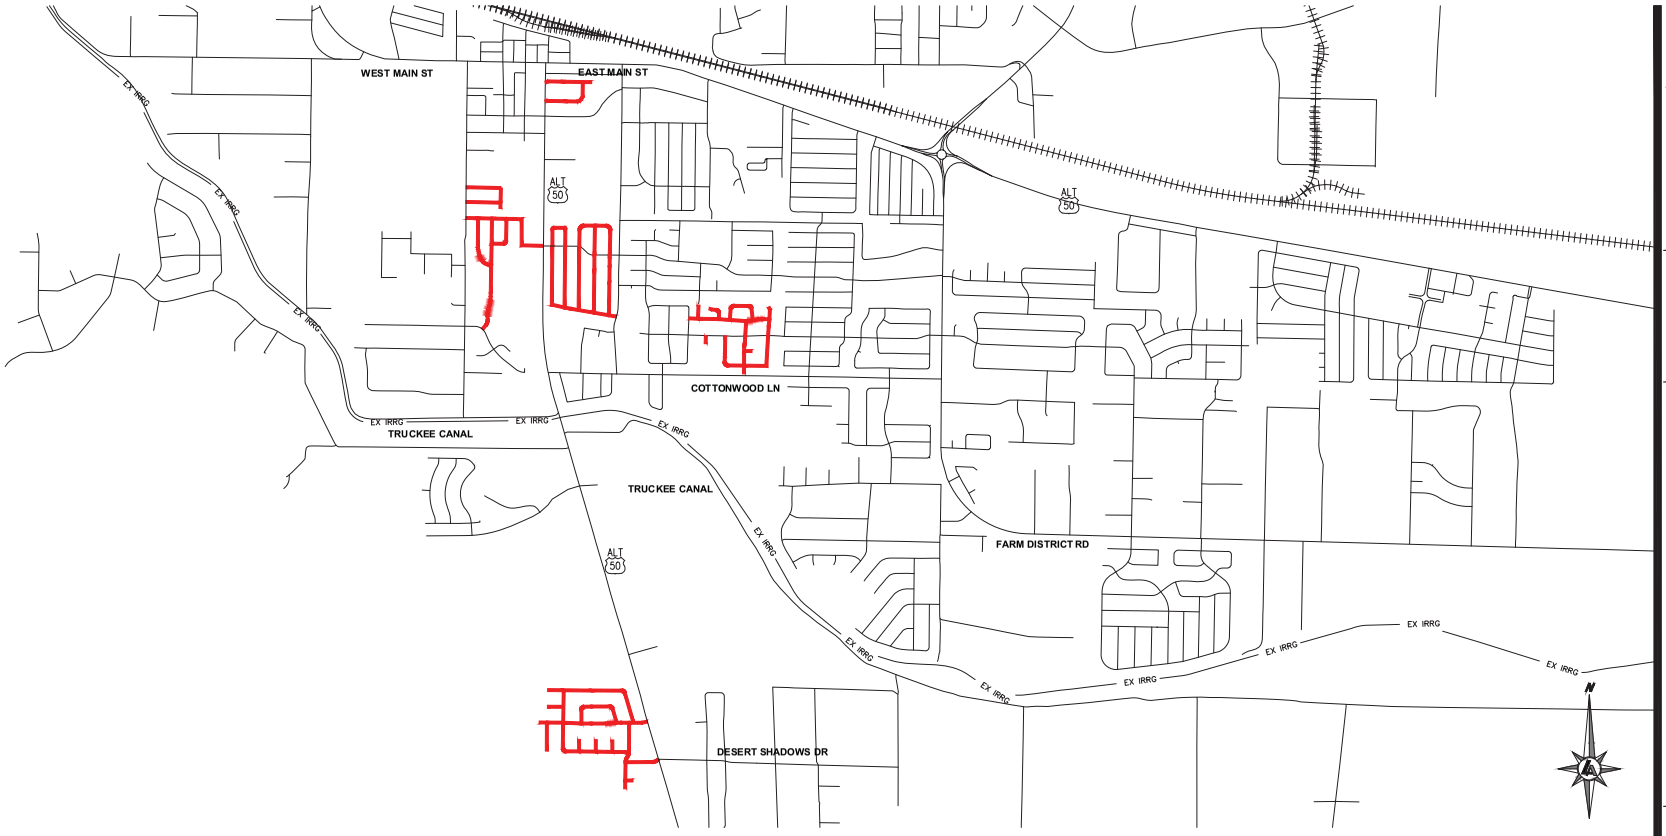

CITY OF FERNLEY: PAVEMENT MAINTENANCE SHEET INDEX

PAVEMENT MAINTENANCE PLAN

AREA 1

COUNTRY VILLAGE, HIGH COUNTRY, NORTH SENECA FALLS

CLOUD DR	P1.1
FALL ST	P1.1-P1.2-P1.3
SEASON DR	P1.1
STARLITE DR	P1.1-P1.2-P1.3
SUMMER ST	P1.1-P1.2-P1.3
SUNNY LN	P1.1-P1.2-P1.3
SUNSHINE LN	P1.3
WINTER PL	P1.1-P1.2-P1.3

COMSTOCK AREA

COMSTOCK DR	P2.1
MORTENSON LN	P2.1

MILLER CROSSING AREA

HEATHER LN	P3.1
LAUREL LN	P3.1
LILAC LN	P3.1

SHADOW LN WEST

SHADOW LN WEST	P4.1

THE MEADOWS AREA

GREY EAGLE LN	P5.1-P5.2
OSPREY WY	P5.1
WHITE EAGLE LN	P5.1-P5.2

SOUTHWEST MEADOWS AREA

BIG OAKS DRIVE	P6.4
BLUE OAK COURT	P6.2
HAZELNUT COURT	P6.1
HAZELNUT DRIVE	P6.2
LITTLE OAK COURT	P6.2
OAK DRIVE	P6.1-P6.2
OLIVE BRANCH COURT	P6.2
RED OAK COURT	P6.4
RED OAK DRIVE	P6.1
ROYAL OAKS DRIVE	P6.1-P6.3
SHORT OAK COURT	P6.2
WALNUT COURT	P6.1
WALNUT DRIVE	P6.2-P6.3-P6.4

SIERRA VISTA AREA

BLUE JAY DR	P7.1
BLUE WING CT	P7.2
LARK DR	P7.1
LEHMAN	P7.1
MALLARD WY	P7.1-P7.2
RED HAWK DR	P7.1-P7.2
RED TAIL CT	P7.2
SPARROW DR	P7.2
SPRING DR	P7.1

STRIPING PLAN

AREA 1

CLOUD DR	S1.1
FALL ST	S1.1-S1.2-S1.3
SEASON DR	S1.1
STARLITE DR	S1.1-S1.2-S1.3
SUMMER ST	S1.1-S1.2-S1.3
SUNNY LN	S1.1-S1.2-S1.3
SUNSHINE LN	S1.3
WINTER PL	S1.1-S1.2-S1.3

COMSTOCK AREA

COMSTOCK DR	S2.1
MORTENSON LN	S2.1

MILLER CROSSING AREA

HEATHER LN	S3.1
LAUREL LN	S3.1
LILAC LN	S3.1

SHADOW LN WEST

SHADOW LN WEST	S4.1

THE MEADOWS AREA

GREY EAGLE LN	S5.1-S5.2
OSPREY WY	S5.1
WHITE EAGLE LN	S5.1-S5.2

SOUTHWEST MEADOWS AREA

BIG OAKS DRIVE	S6.4
BLUE OAK COURT	S6.2
HAZELNUT COURT	S6.1
HAZELNUT DRIVE	S6.2
LITTLE OAK COURT	S6.2
OAK DRIVE	S6.1-S6.2
OLIVE BRANCH COURT	S6.2
RED OAK COURT	S6.4
RED OAK DRIVE	S6.1
ROYAL OAKS DRIVE	S6.1-S6.3
SHORT OAK COURT	S6.2
WALNUT COURT	S6.1
WALNUT DRIVE	S6.2-S6.3-S6.4

SIERRA VISTA AREA

BLUE JAY DR	S7.1
BLUE WING CT	S7.2
LARK DR	S7.1
LEHMAN	S7.1
MALLARD WY	S7.1-S7.2
RED HAWK DR	S7.1-S7.2
RED TAIL CT	S7.2
SPARROW DR	S7.2
SPRING DR	S7.1

LUMOS & ASSOCIATES
9222 PROTOTYPE DRIVE
RENO, NV 89521
TEL: 775.827.6111
WWW.LUMOSINC.COM

© LUMOS & ASSOCIATES, INC. THIS DRAWING IS THE PROPERTY OF LUMOS & ASSOCIATES, INC. USE OR REPRODUCTION OF THIS DRAWING, IN WHOLE OR IN PART, WITHOUT THE WRITTEN PERMISSION OF LUMOS & ASSOCIATES, INC IS STRICTLY PROHIBITED. THIS DRAWING IS NOT TO BE USED FOR ANY PROJECT OTHER THAN THE PROJECT FOR WHICH IT WAS PREPARED.

CITY OF FERNLEY

FY 20/21 PMP MAINTENANCE PROJECT

SHEET INDEX AND VICINITY MAP

NEVADA

LYON COUNTY

FERNLEY

REV	DATE	DESCRIPTION	BY
		100% SUBMITTAL FEBRUARY 2021	

BAR IS 1 INCH ON ORIGINAL DRAWING
0 NTS

IF NOT ONE INCH ON THIS SHEET, ADJUST SCALES ACCORDINGLY

C1.1

DRAWN BY: MMP
DESIGNED BY: MMP
CHECKED BY: BDH
JOB NO.: 10258.000

L:\Active\10258.000 – City of Fernley Public Works FY20–21 PMP Maint. Project\DWG\DATA\10258.000 FY20–21 PMP PAVEMENT PLAN.dwg,INDEX MAP, 02/05/2021 02:17 pm mpellegrino